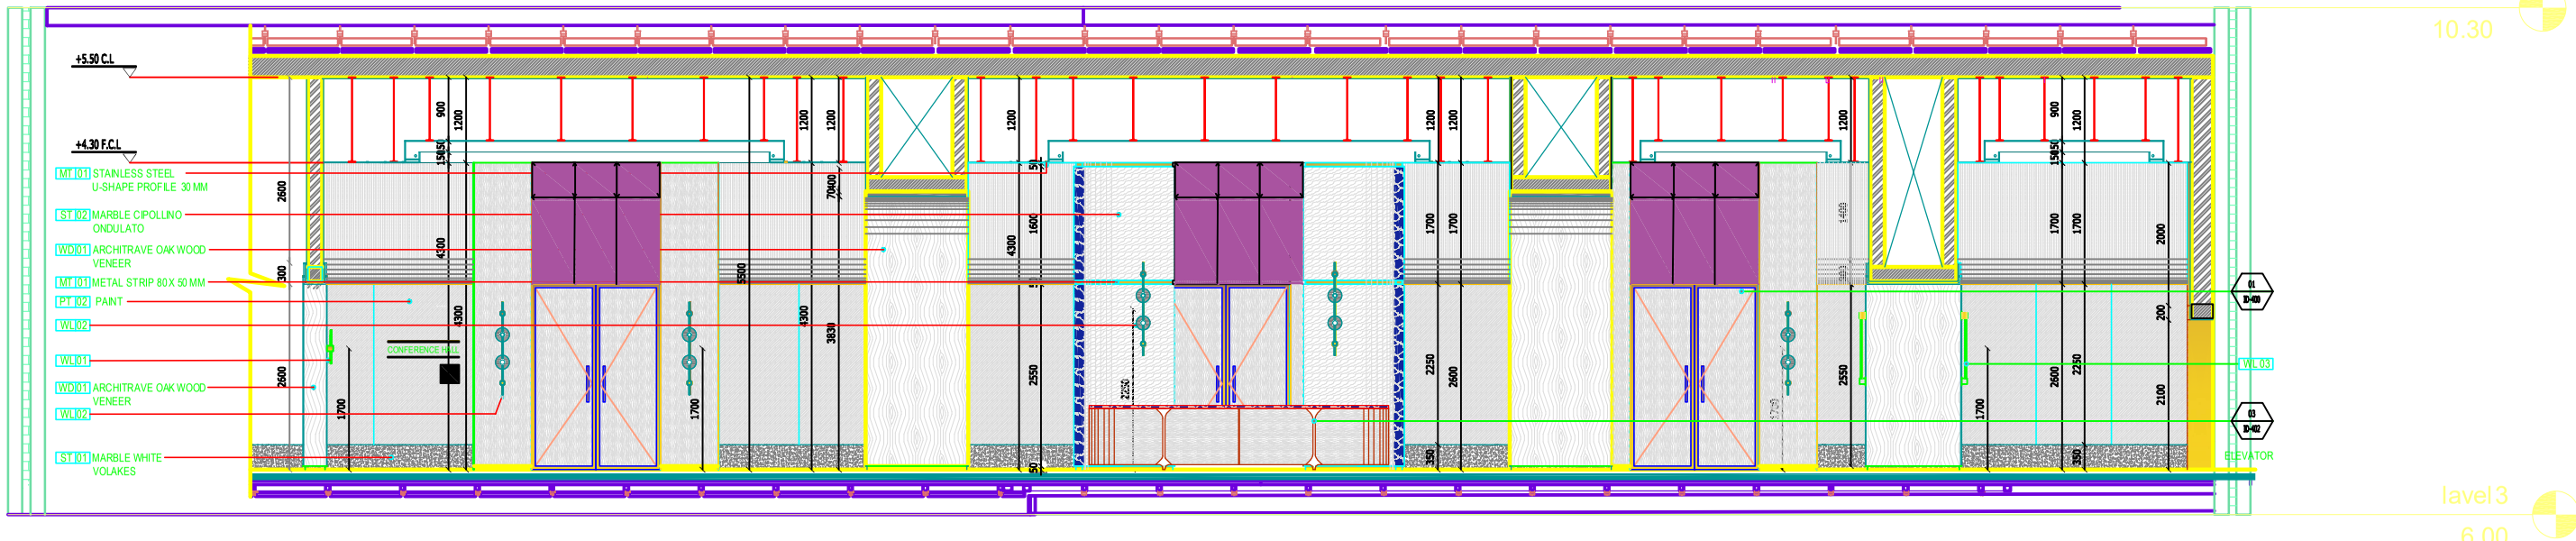
+5.50 C.L
+4.30 F.C.L
MT 101 STAINLESS STEEL U-SHAPE PROFILE 30 MM
ST 102 MARBLE CIPOLLINO ONDULATO
WD 101 ARCHITRAVE OAK WOOD VENEER
MT 101 METAL STRIP 80 X 50 MM
PT 102 PAINT
WL 02
WL 01
WD 01 ARCHITRAVE OAK WOOD VENEER
WL 02
ST 01 MARBLE WHITE VOLAKES
CONFERENCE HALL
WL 03
ELEVATOR
lavel 4
10.30
lavel 3
6.00